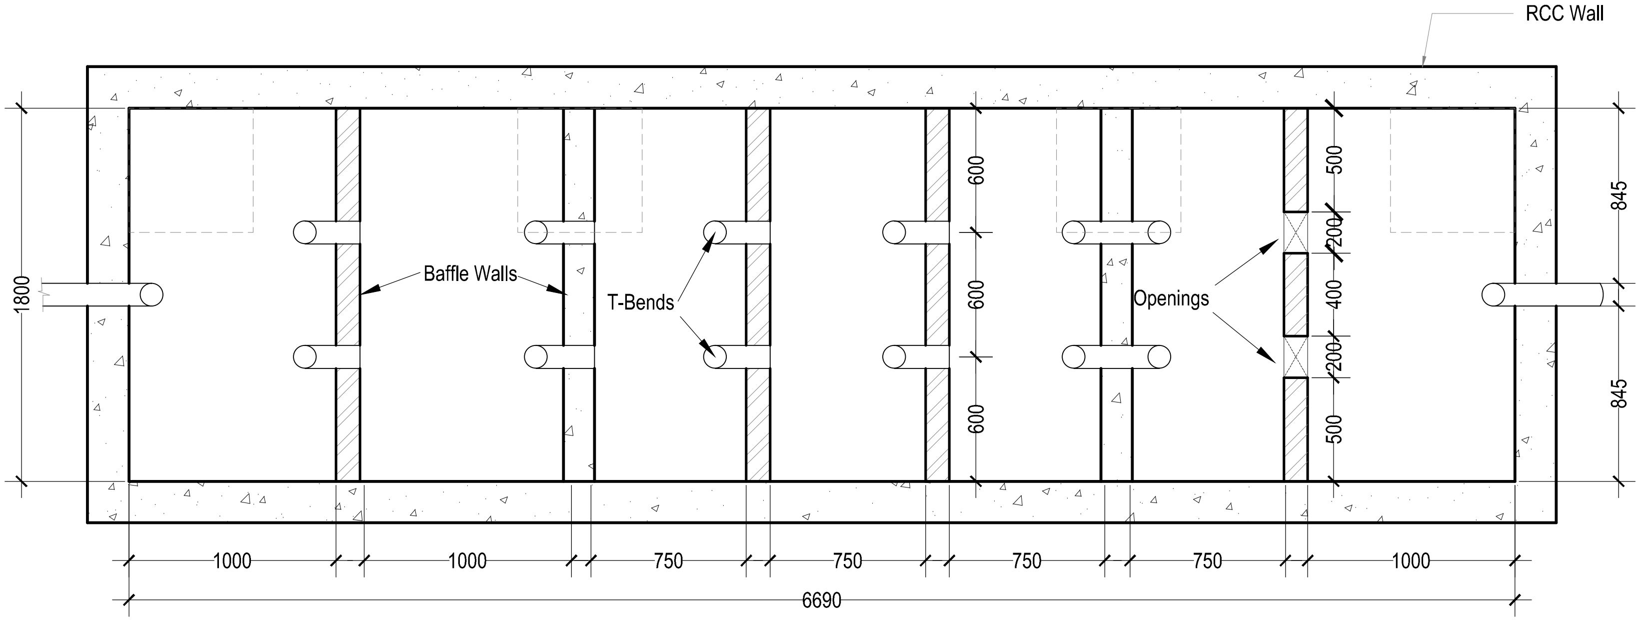

Plan

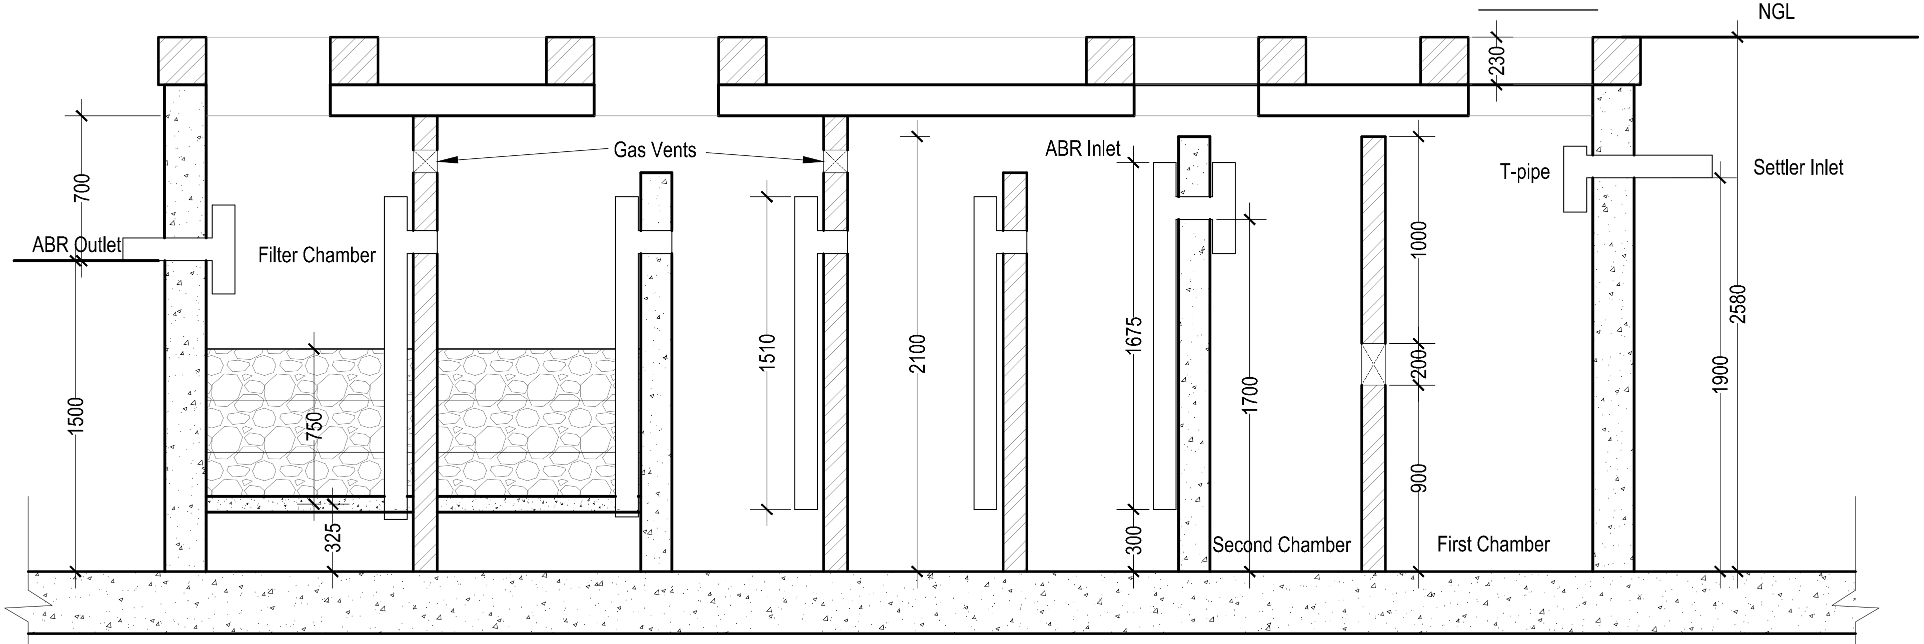

Section

This drawing is the property of *Pradeep Sachdeva Design Associates* and may not be used without written consent. Do not scale off this drawing, use figured dimensions only. Verify all dimensions at site .

HVAC AND ELECTRICAL CONSULTANT:
MC D BUILT ENVIRONMENT RESEARCH LABORATORY PVT LTD
3rd Floor, CONCORD, #1354, 9th Cross, 80ft Road, 33rd Main, 1st Phase, JP Nagar, Bangalore-560 078.
Ph:+91 80 41214020,URL: www.mcdberl.com

PLUMBING CONSULTANT:
KRIM ENGINEERING SERVICES PRIVATE LIMITED
B-140, Freedom Fighters' Enclave, Neb Sarai, Ignou road, New Delhi-110068 India
Phone : 2953 4163/64/65. Fax : 91-11-2953 4166.
E-mail : mail@krimens.com

STRUCTURAL CONSULTANT:
ARVIND GUPTA CONSULTANTS
E-296, East Of Kailash New Delhi - 110 065
Ph: 26294746/46547965 Fax:26428516
email: agc_2k@yahoo.com, ak_gupta@msn.com

ENERGY CONSULTANT:
ENVIRONMENTAL DESIGN SOLUTIONS (EDS)
D 1/25, Vasant Vihar, New Delhi- 110057
+91 11 26125685, 91 11 46065081
www.edsglobal.com

PROJECT:
ANIL AGARWAL ENVIRONMENTAL TRAINING INSTITUTE
At Village Nimli, Gram Panchayat-Baghor, Tehsil-Tijara, Dist- Alwar- Rajasthan

CLIENT:
CENTER FOR SCIENCE AND ENVIRONMENT
41, Tughlakabad Institutional Area, New Delhi- 110062

SHEET TITLE:
Anaerobic Bio Reactor details

DATE: 23RD NOV 2015
SCALE- 1: 100 (A3)

DRAWING NO:
REVISION NO:

ARCHITECT & LANDSCAPE CONSULTANT:
PSDA Studio
PSDA STUDIO
4,Windmill Place, Ayanagar Village, New Delhi 110047
Ph: (011)26503741/3859 .
e mail : design@ayanagar.com
website : www.psda.in

REVISIONS
No. | Date | Description