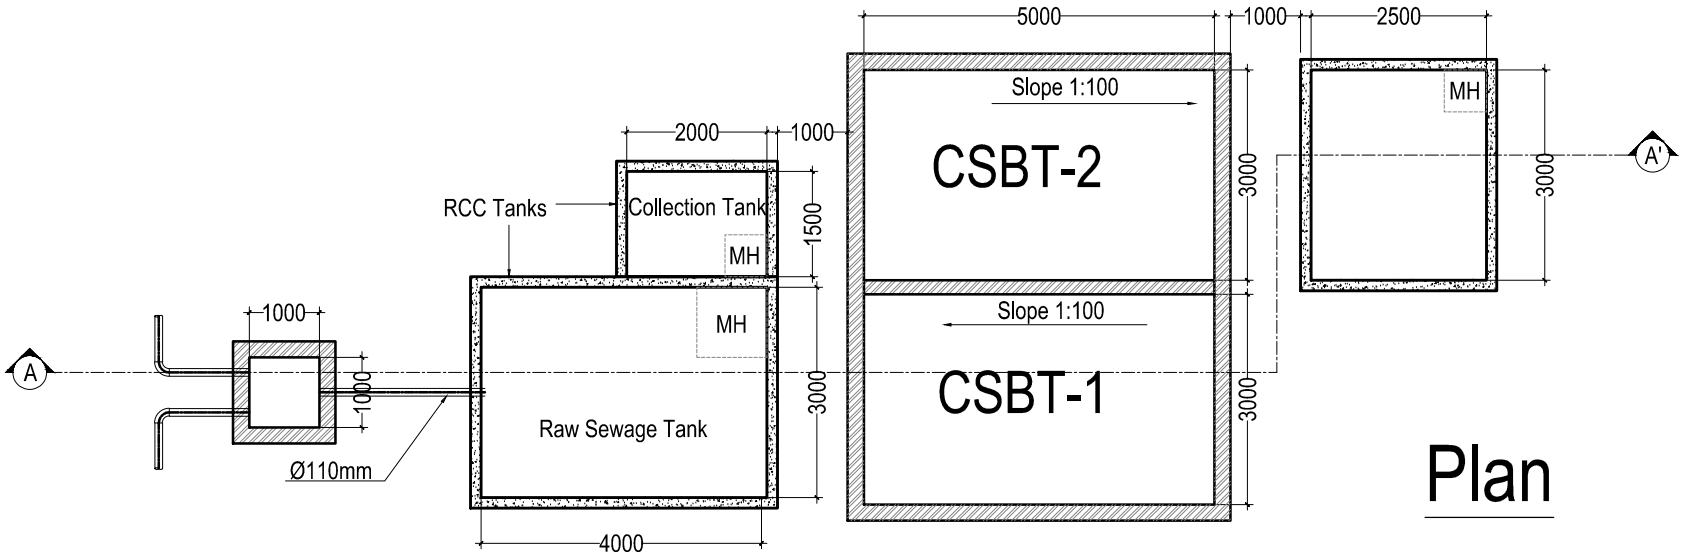

Plan

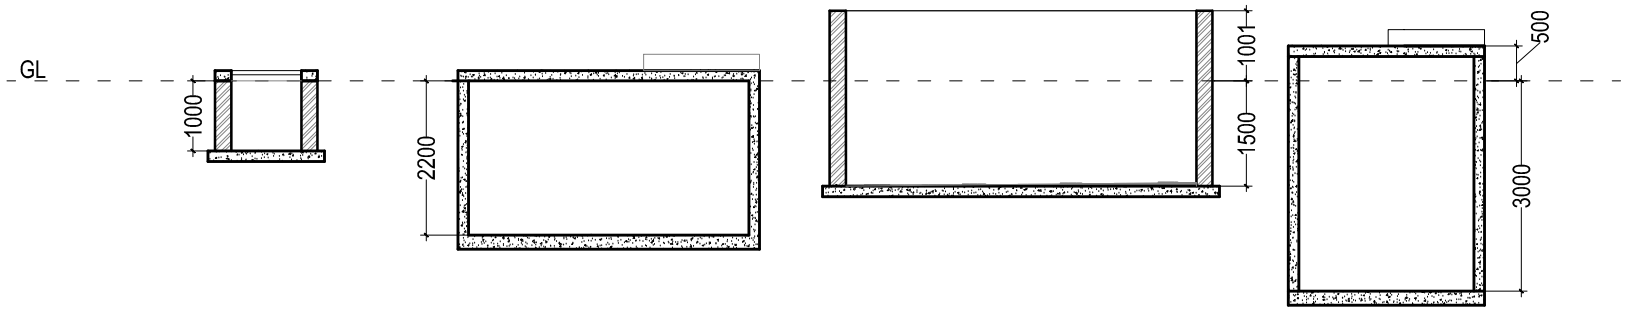

Section - AA '

ARCHITECT & LANDSCAPE CONSULTANT
PEDA STUDIO

PROJECT
ANIL AGARWAL ENVIRONMENTAL TRAINING INSTITUTE
Village Pathredi, Tehsil Behror, Distt. Alwar, Rajasthan

CLIENT
CENTER FOR SCIENCE AND ENVIRONMENT
41, Tughlakabad Institutional Area, New Delhi - 110062

DRAWING TITLE
Soil Bio-Technology Plant

DATE: 1ST DEC 2015

SCALE - 1:100

DRAWING NO

REVISION NO

STRUCTURAL CONSULTANT
ARVIND GUPTA CONSULTANTS

MEP & FIRE FIGHTING CONSULTANT
AEC 3 BUILDING RESEARCH LABORATORY PVT LTD

TESTING CONSULTANT
KRM ENGINEERING SERVICES PRIVATE LIMITED

ENVIRONMENTAL DESIGN SOLUTIONS (EDS)

This drawing is the property of Pradeep Sachdeva Design Associates and may not be used without written consent. Prior to use of this drawing, use figured dimensions only. Verify all dimensions at site.

REVISIONS

No.	Date	Description